BELHAVEN
at
ROADS END

HOUSE TYPE:
ARTS & CRAFTS (Option C)

DRAWING TITLE:
FLOOR PLANS

SCALE:	DATE:	PROJECT NO.:
1/4" = 1'-0"	OCT 2007	07.01

DRAWING NUMBER:
A.1

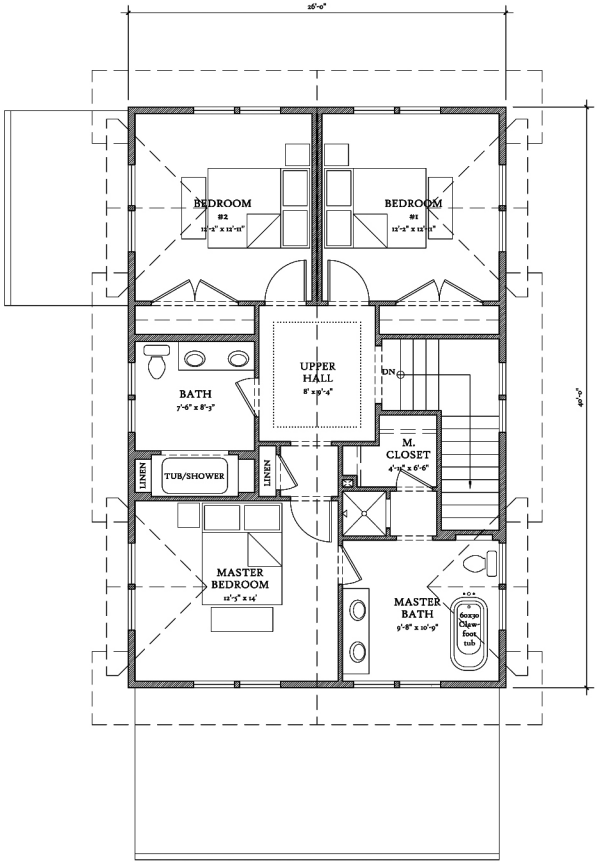

02 A.1 SECOND FLOOR PLAN
1/4" = 1'-0" SCALE
968 SF
N

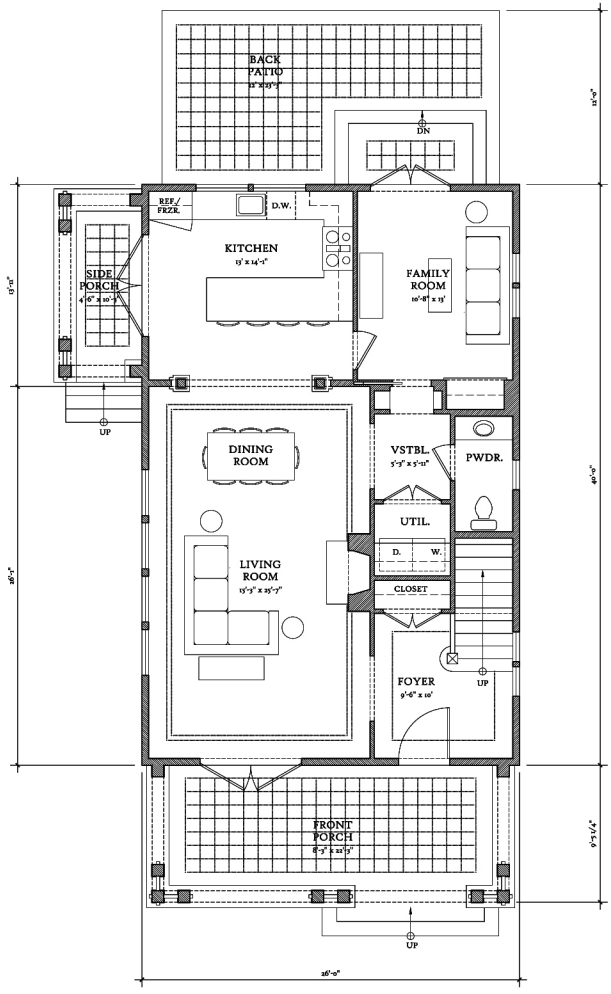

01 A.1 FIRST FLOOR PLAN
1/4" = 1'-0" SCALE
1,040 SF
N